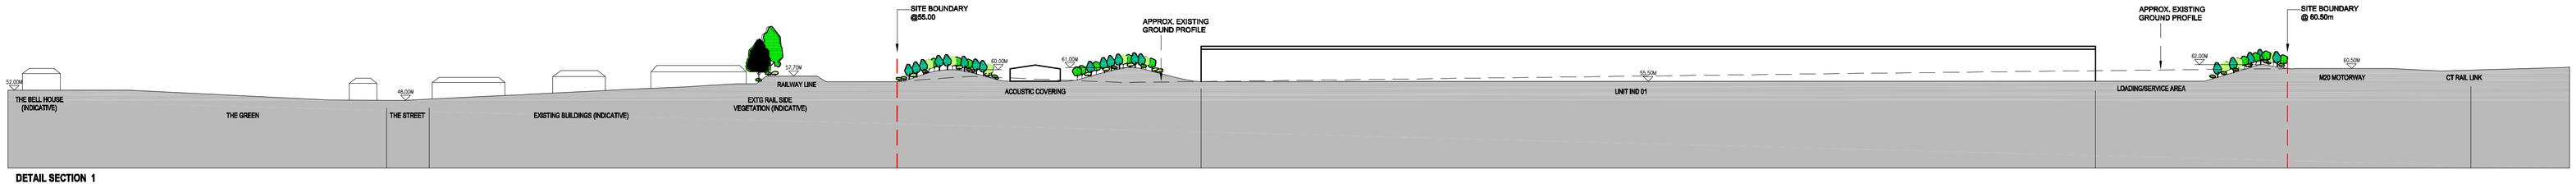

DETAIL SECTION 1

SECTION 1 - SCALE 1:1000 ON A0

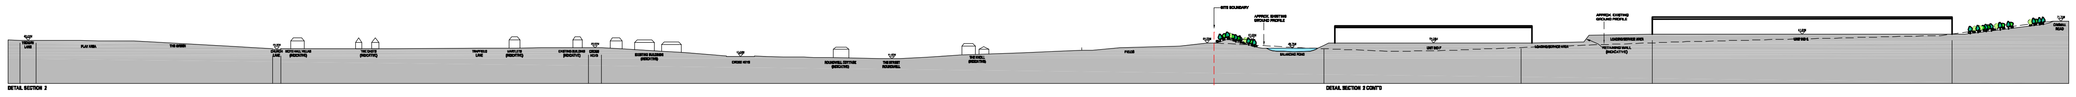

SECTION 2 - SCALE 1:2500 ON A0

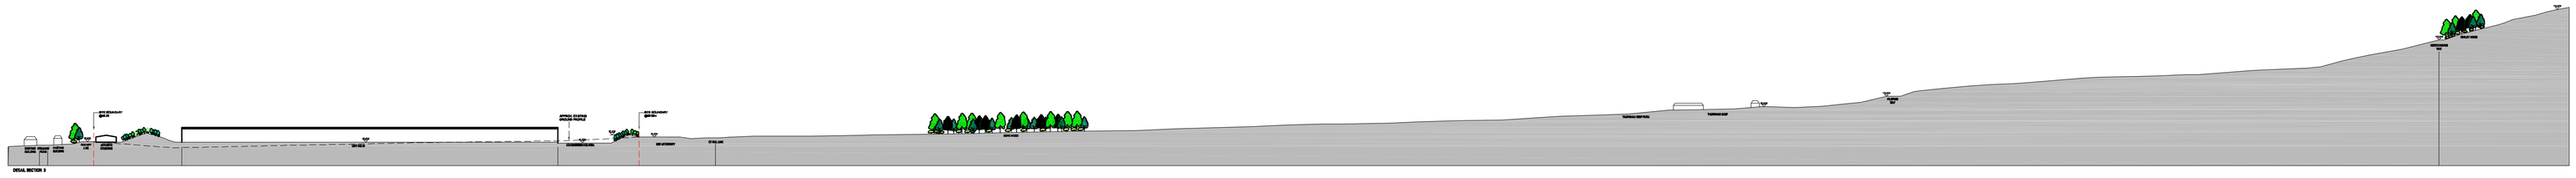

SECTION 3 - SCALE 1:2500 ON A0

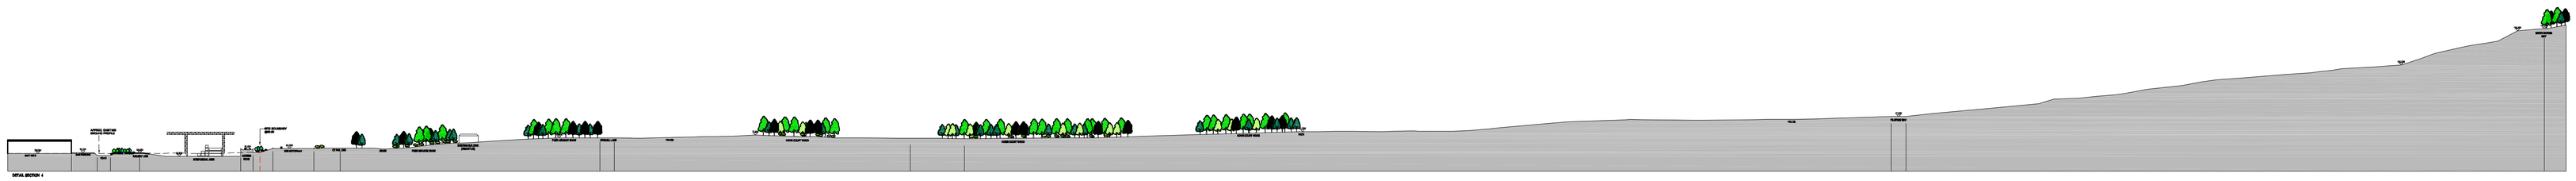

SECTION 4 - SCALE 1:2500 ON A0

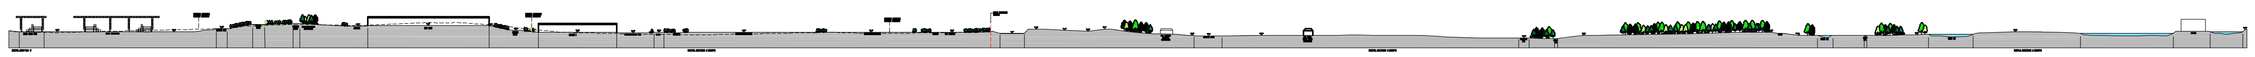

SECTION 5 - SCALE 1:5000 ON A0

NOTE:
These Sections are based on detailed on-site topographic surveys and available off site Ordnance Survey information. Existing off-site buildings and woodland are indicatively shown and do not necessarily reflect actual heights. Other existing off site mature trees and vegetation are now shown.

J:\3000\3073\AutoCAD\Sections from LSS.dwg

KENT INTERNATIONAL GATEWAY - LONG SITE SECTIONS - SHEET 3

- DWG Number: 3073/P/10 Rev A
- Scale: Various Scales
- SEPTEMBER 2008

KENT INTERNATIONAL GATEWAY LTD

fpcr
architecture
landscape
ecology
environmental assessment
masterplanning
urban design

Faulkner Perry Colley & Partners
Lockington Hall, Lockington, Derby, DE74 2RH
Tel: 01509 672772 Fax: 01509 674806
E-mail: mail@fpcr.co.uk Website: www.fpcr.co.uk