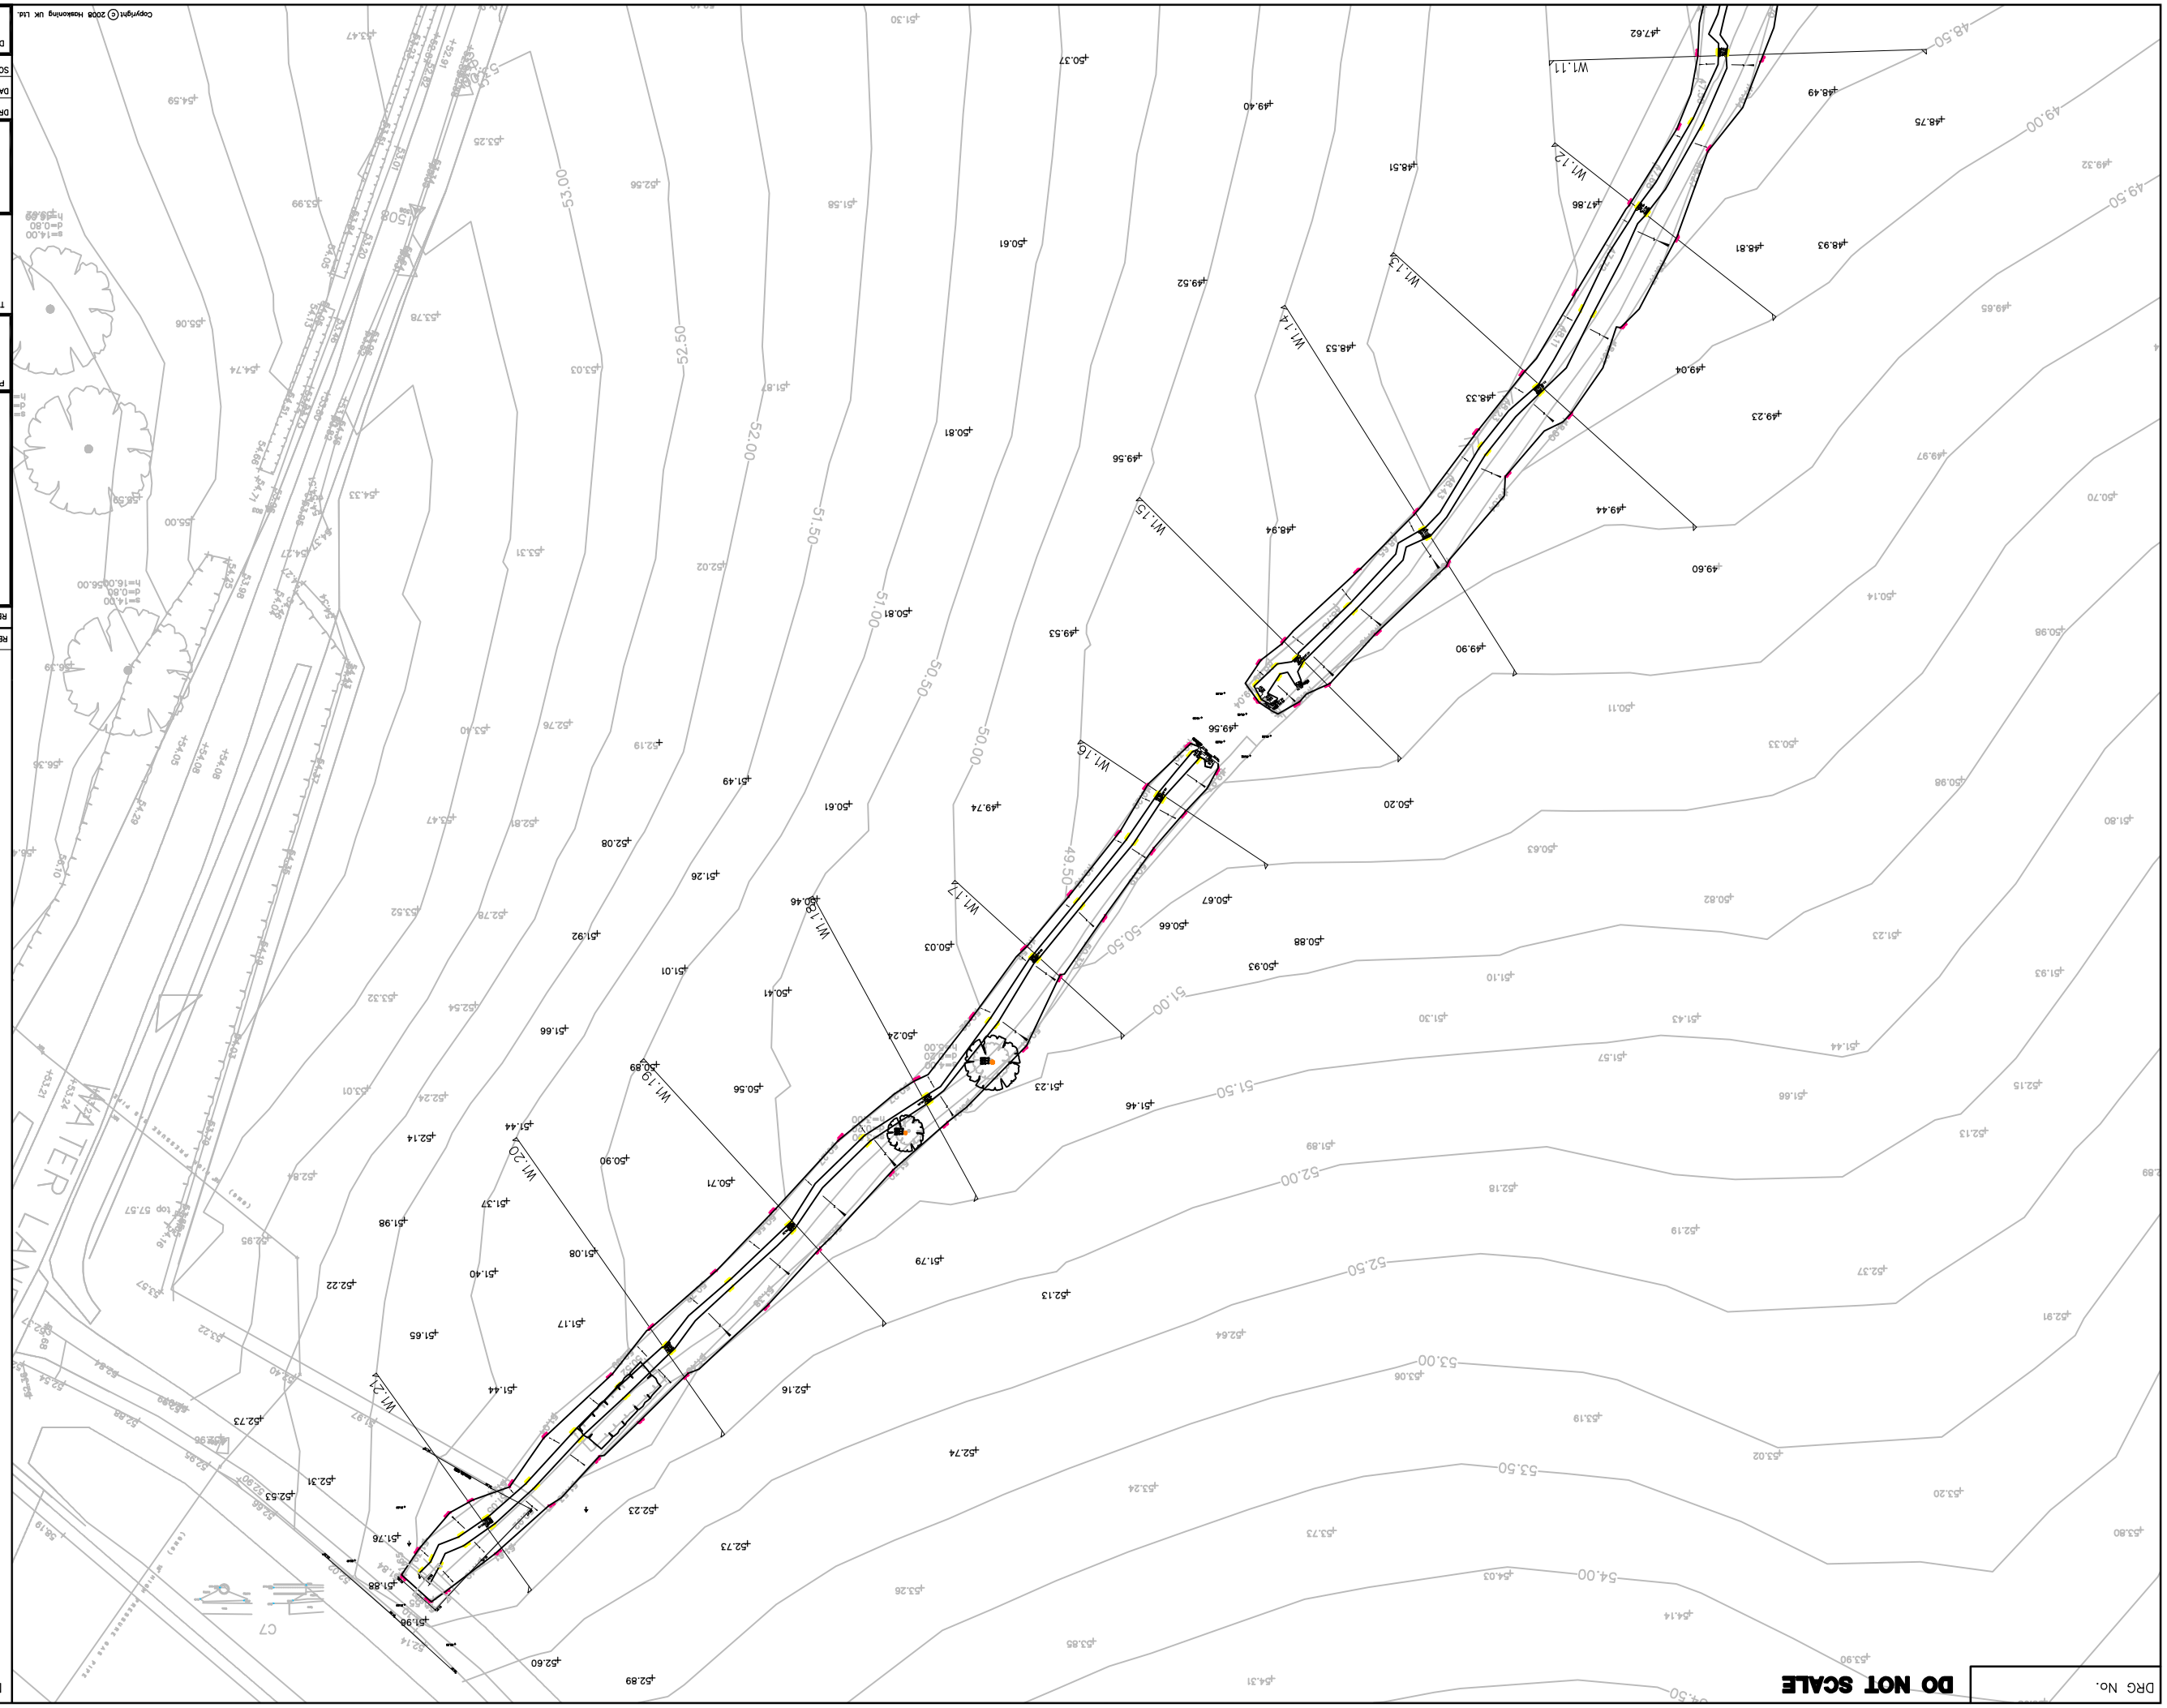
DO NOT SCALE
DRG No.
NOTES
Copyright © 2008 Halcrow Group Ltd.
WATERCOURSE 1
SECTION LOCATIONS
SHEET 2 OF 2
TITLE
PROJECT
REVISIONS
REV DATE DESCRIPTION BY CHK APP
HASKONING UK LTD
COASTAL AND RIVERS DIVISION
ROYAL HASKONING
DRAWN TF CHECKED PASSED
DATE 07/09 CLIENT'S REF.
SCALE AT A1 AUTOCAD REF.
DRAWING No. 941125-W1-100-5.2
REVISION