DRG No.

DO NOT SCALE

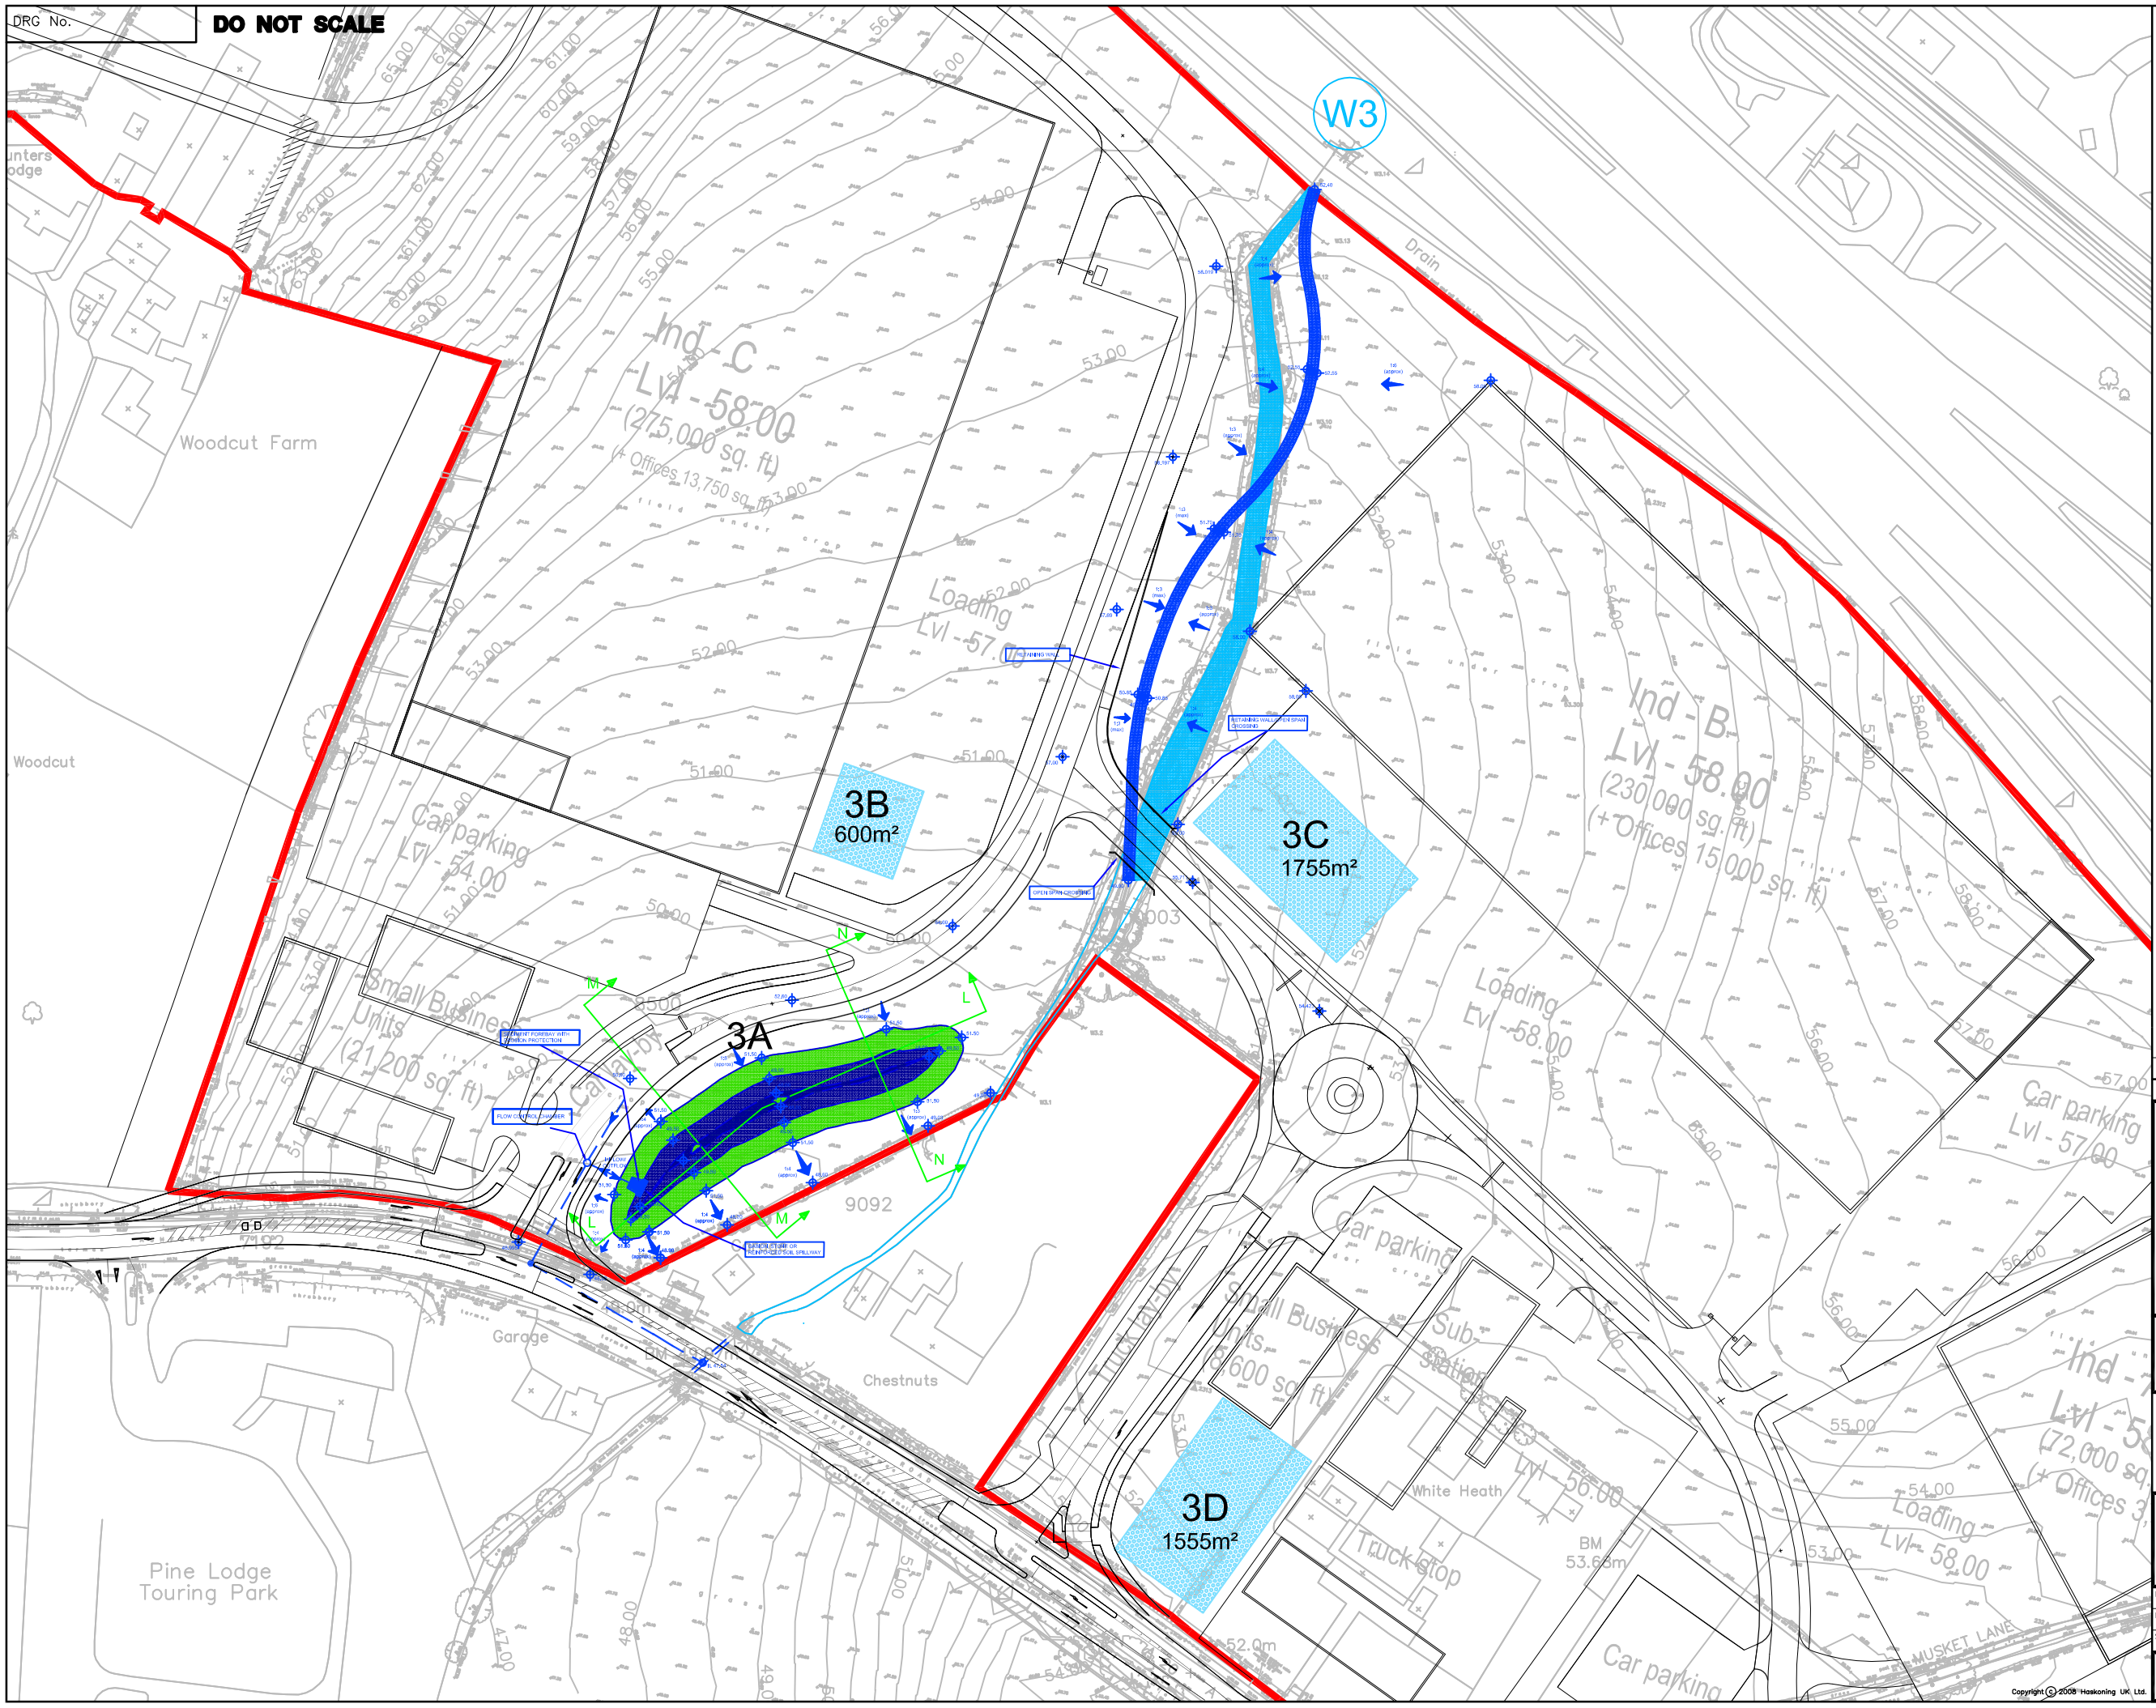

NOTES

REV	DATE	DESCRIPTION	BY	CHK	APP

REVISIONS

PROJECT

TITLE

WATERCOURSE 3 SECTION LOCATIONS

A COMPANY OF
ROYAL HASKONING

HASKONING UK LTD
COASTAL AND RIVERS DIVISION
Rightwell House
Bretton
Peterborough PE3 8DW
+44 (0)1733 334455 Telephone
+44 (0)1733 262243 Fax
Info@peterborough.royalhaskoning.com E-mail
www.royalhaskoning.com Internet

DRAWN TF	CHECKED	PASSED
DATE 07/09	CLIENT'S REF.	
SCALE AT A1	AUTOCAD REF.	
DRAWING No. 9T4125–W3–100–10		REVISION