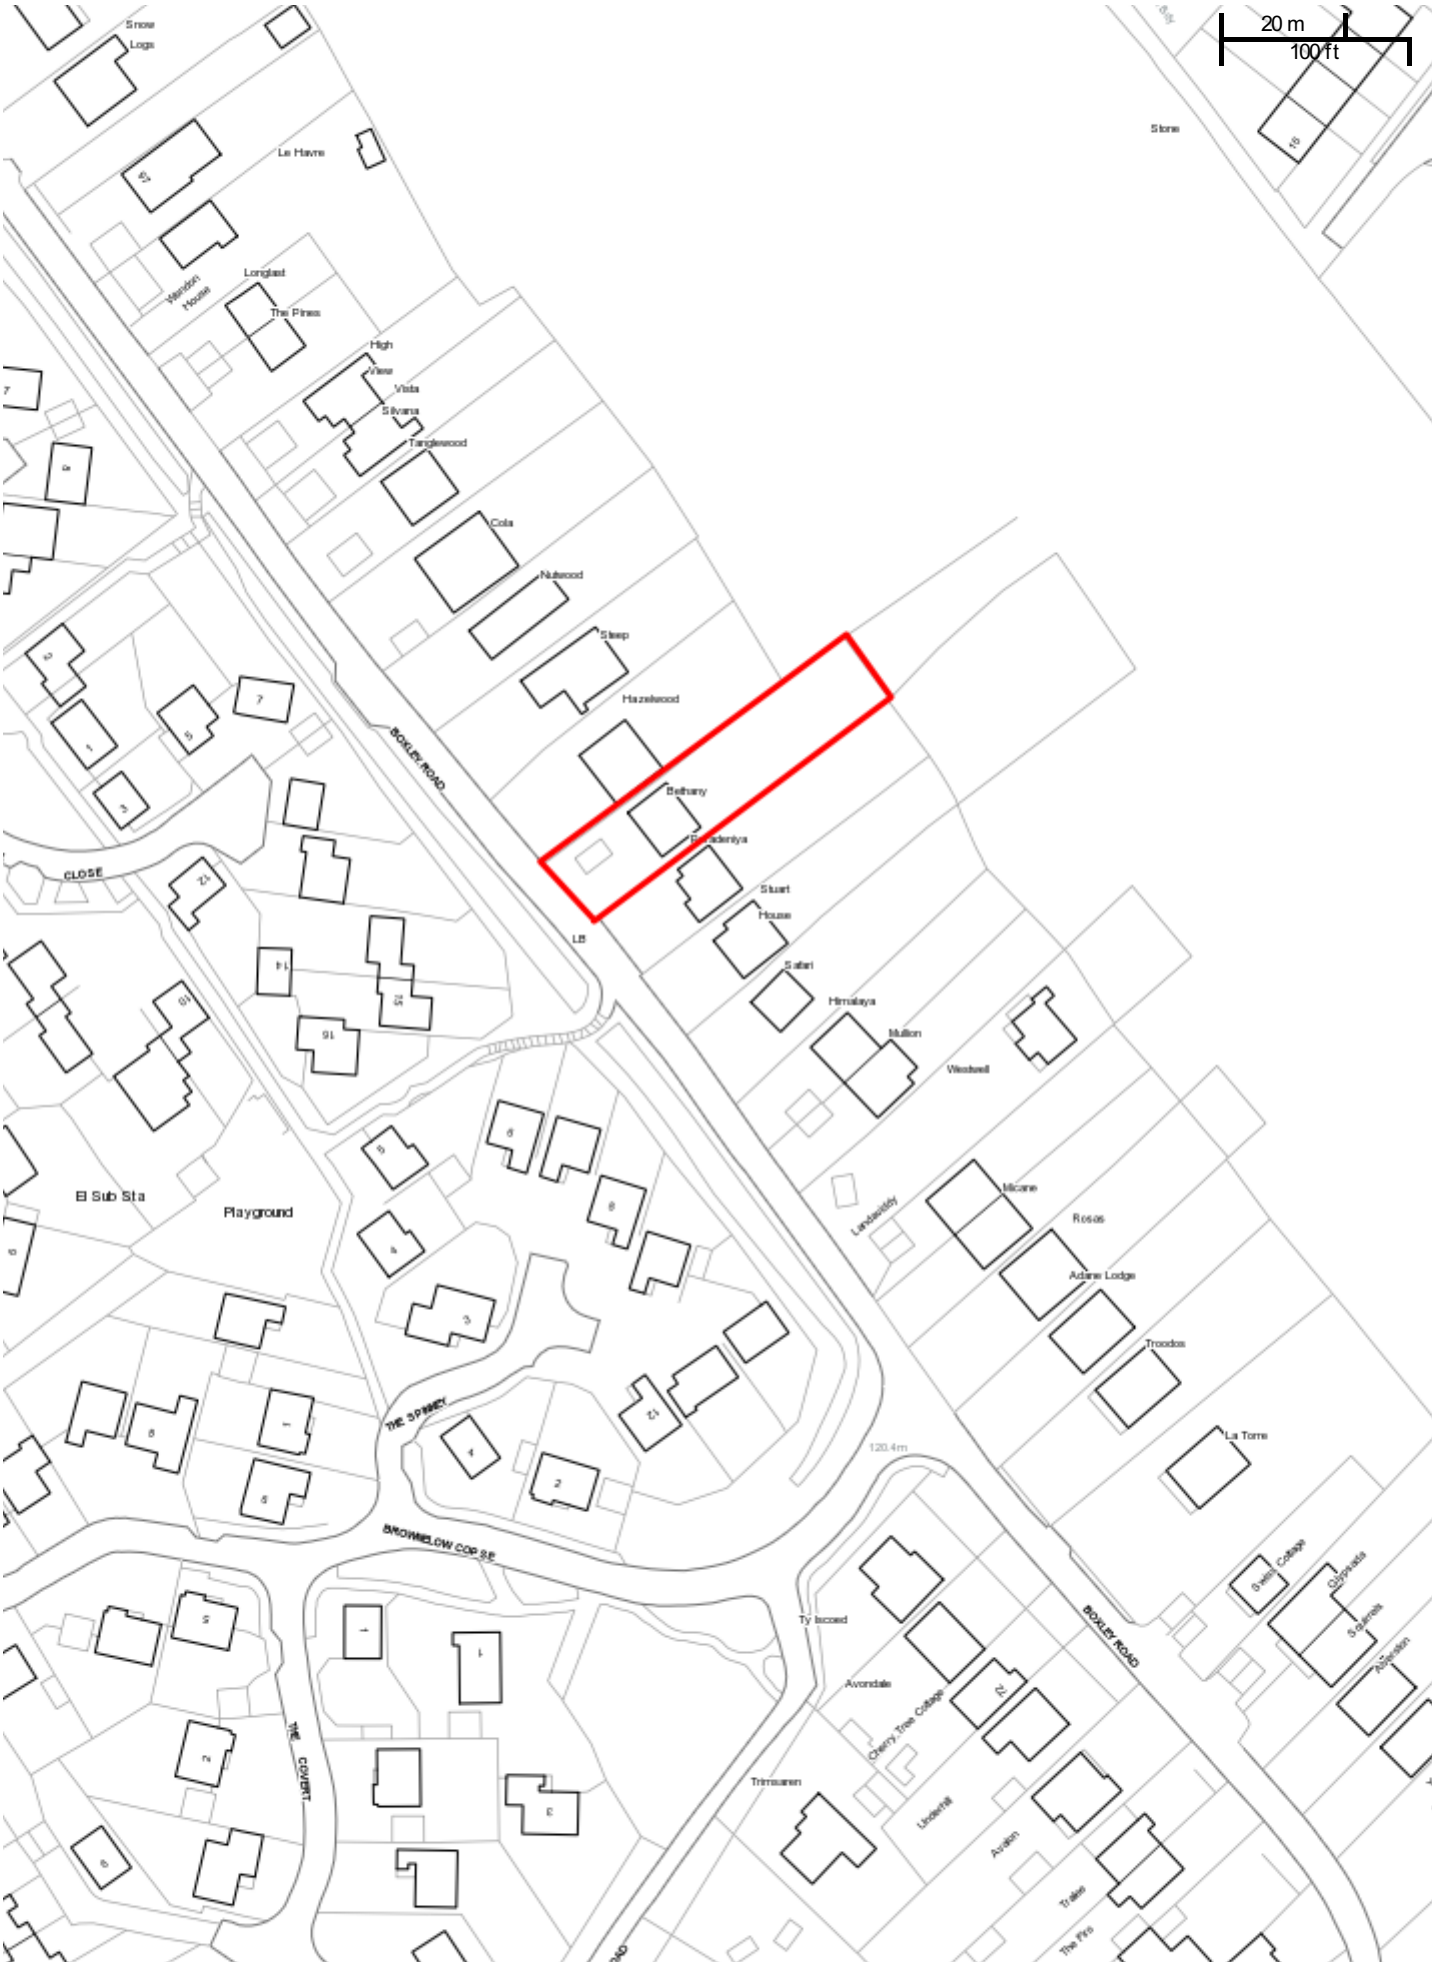

16/502179 Bethany, Boxley Road
Scale: 1:1250
Printed on: 15/2/2017 at 9:18 AM

N

© Ordnance Survey Maps - Maidstone Borough Council Licence No. 100019636, 2017

© Maidstone Borough Council