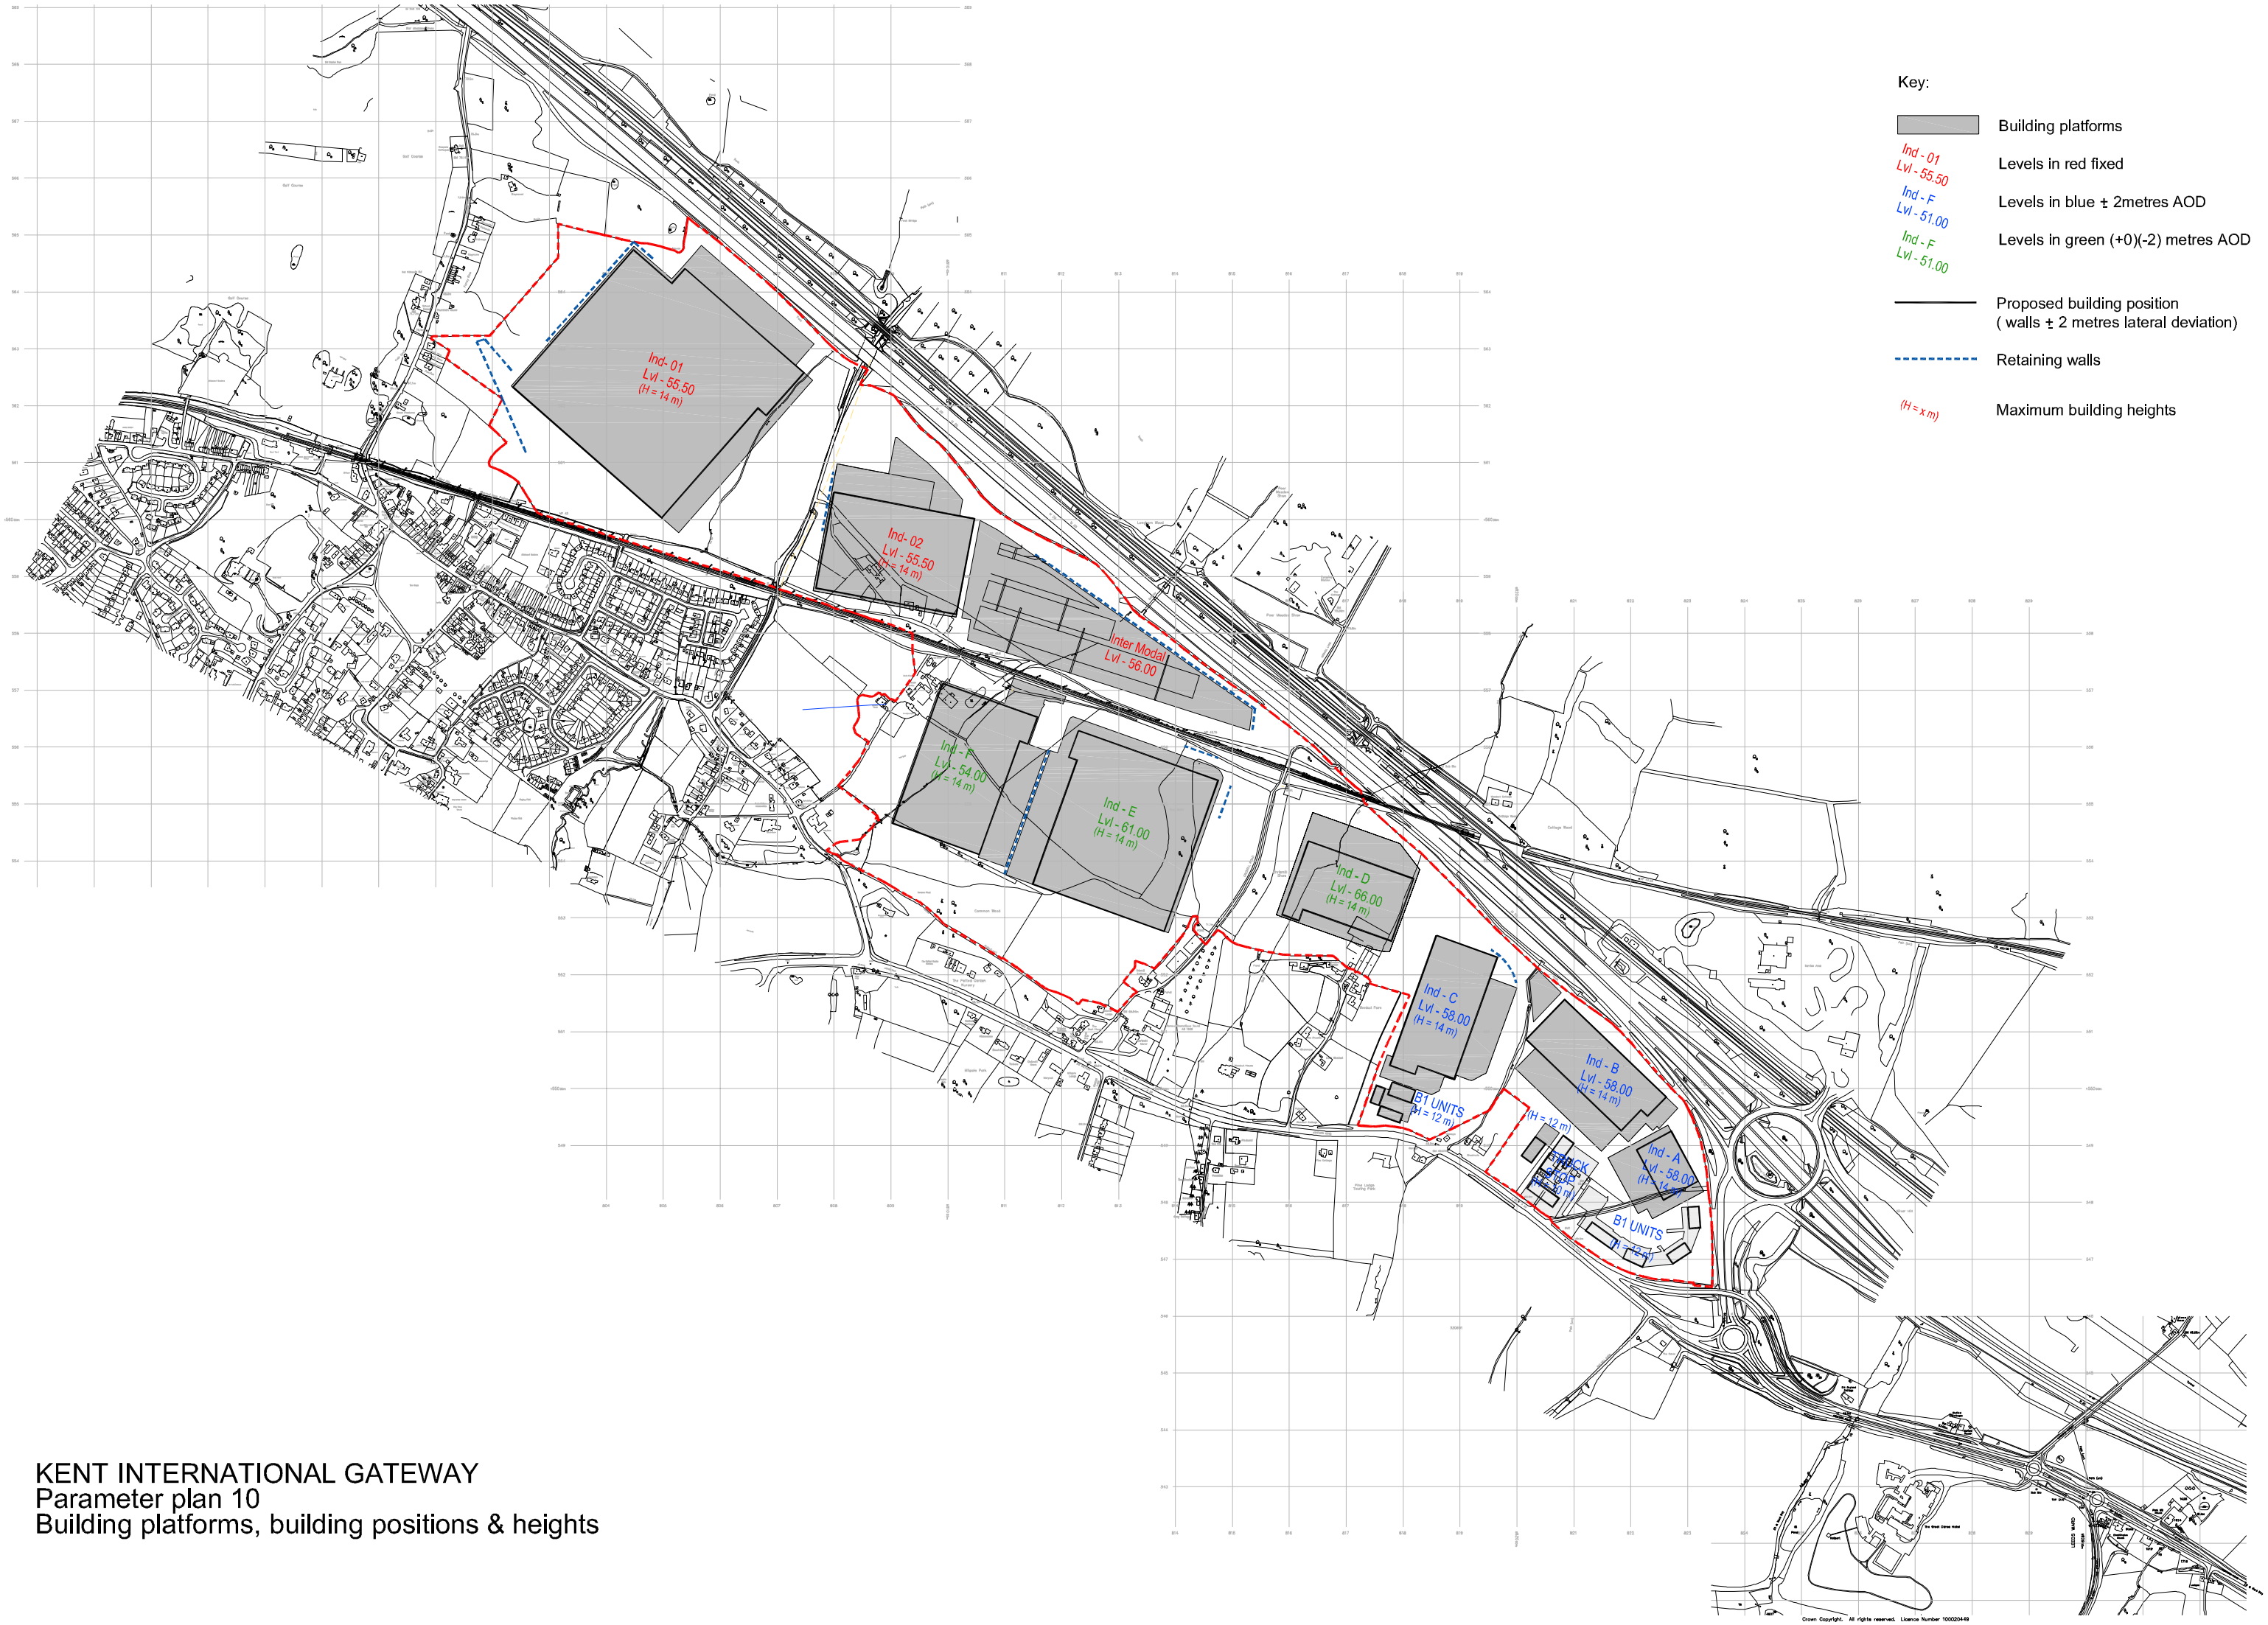

KENT INTERNATIONAL GATEWAY
Parameter plan 10
Building platforms, building positions & heights