DRG No.

DO NOT SCALE

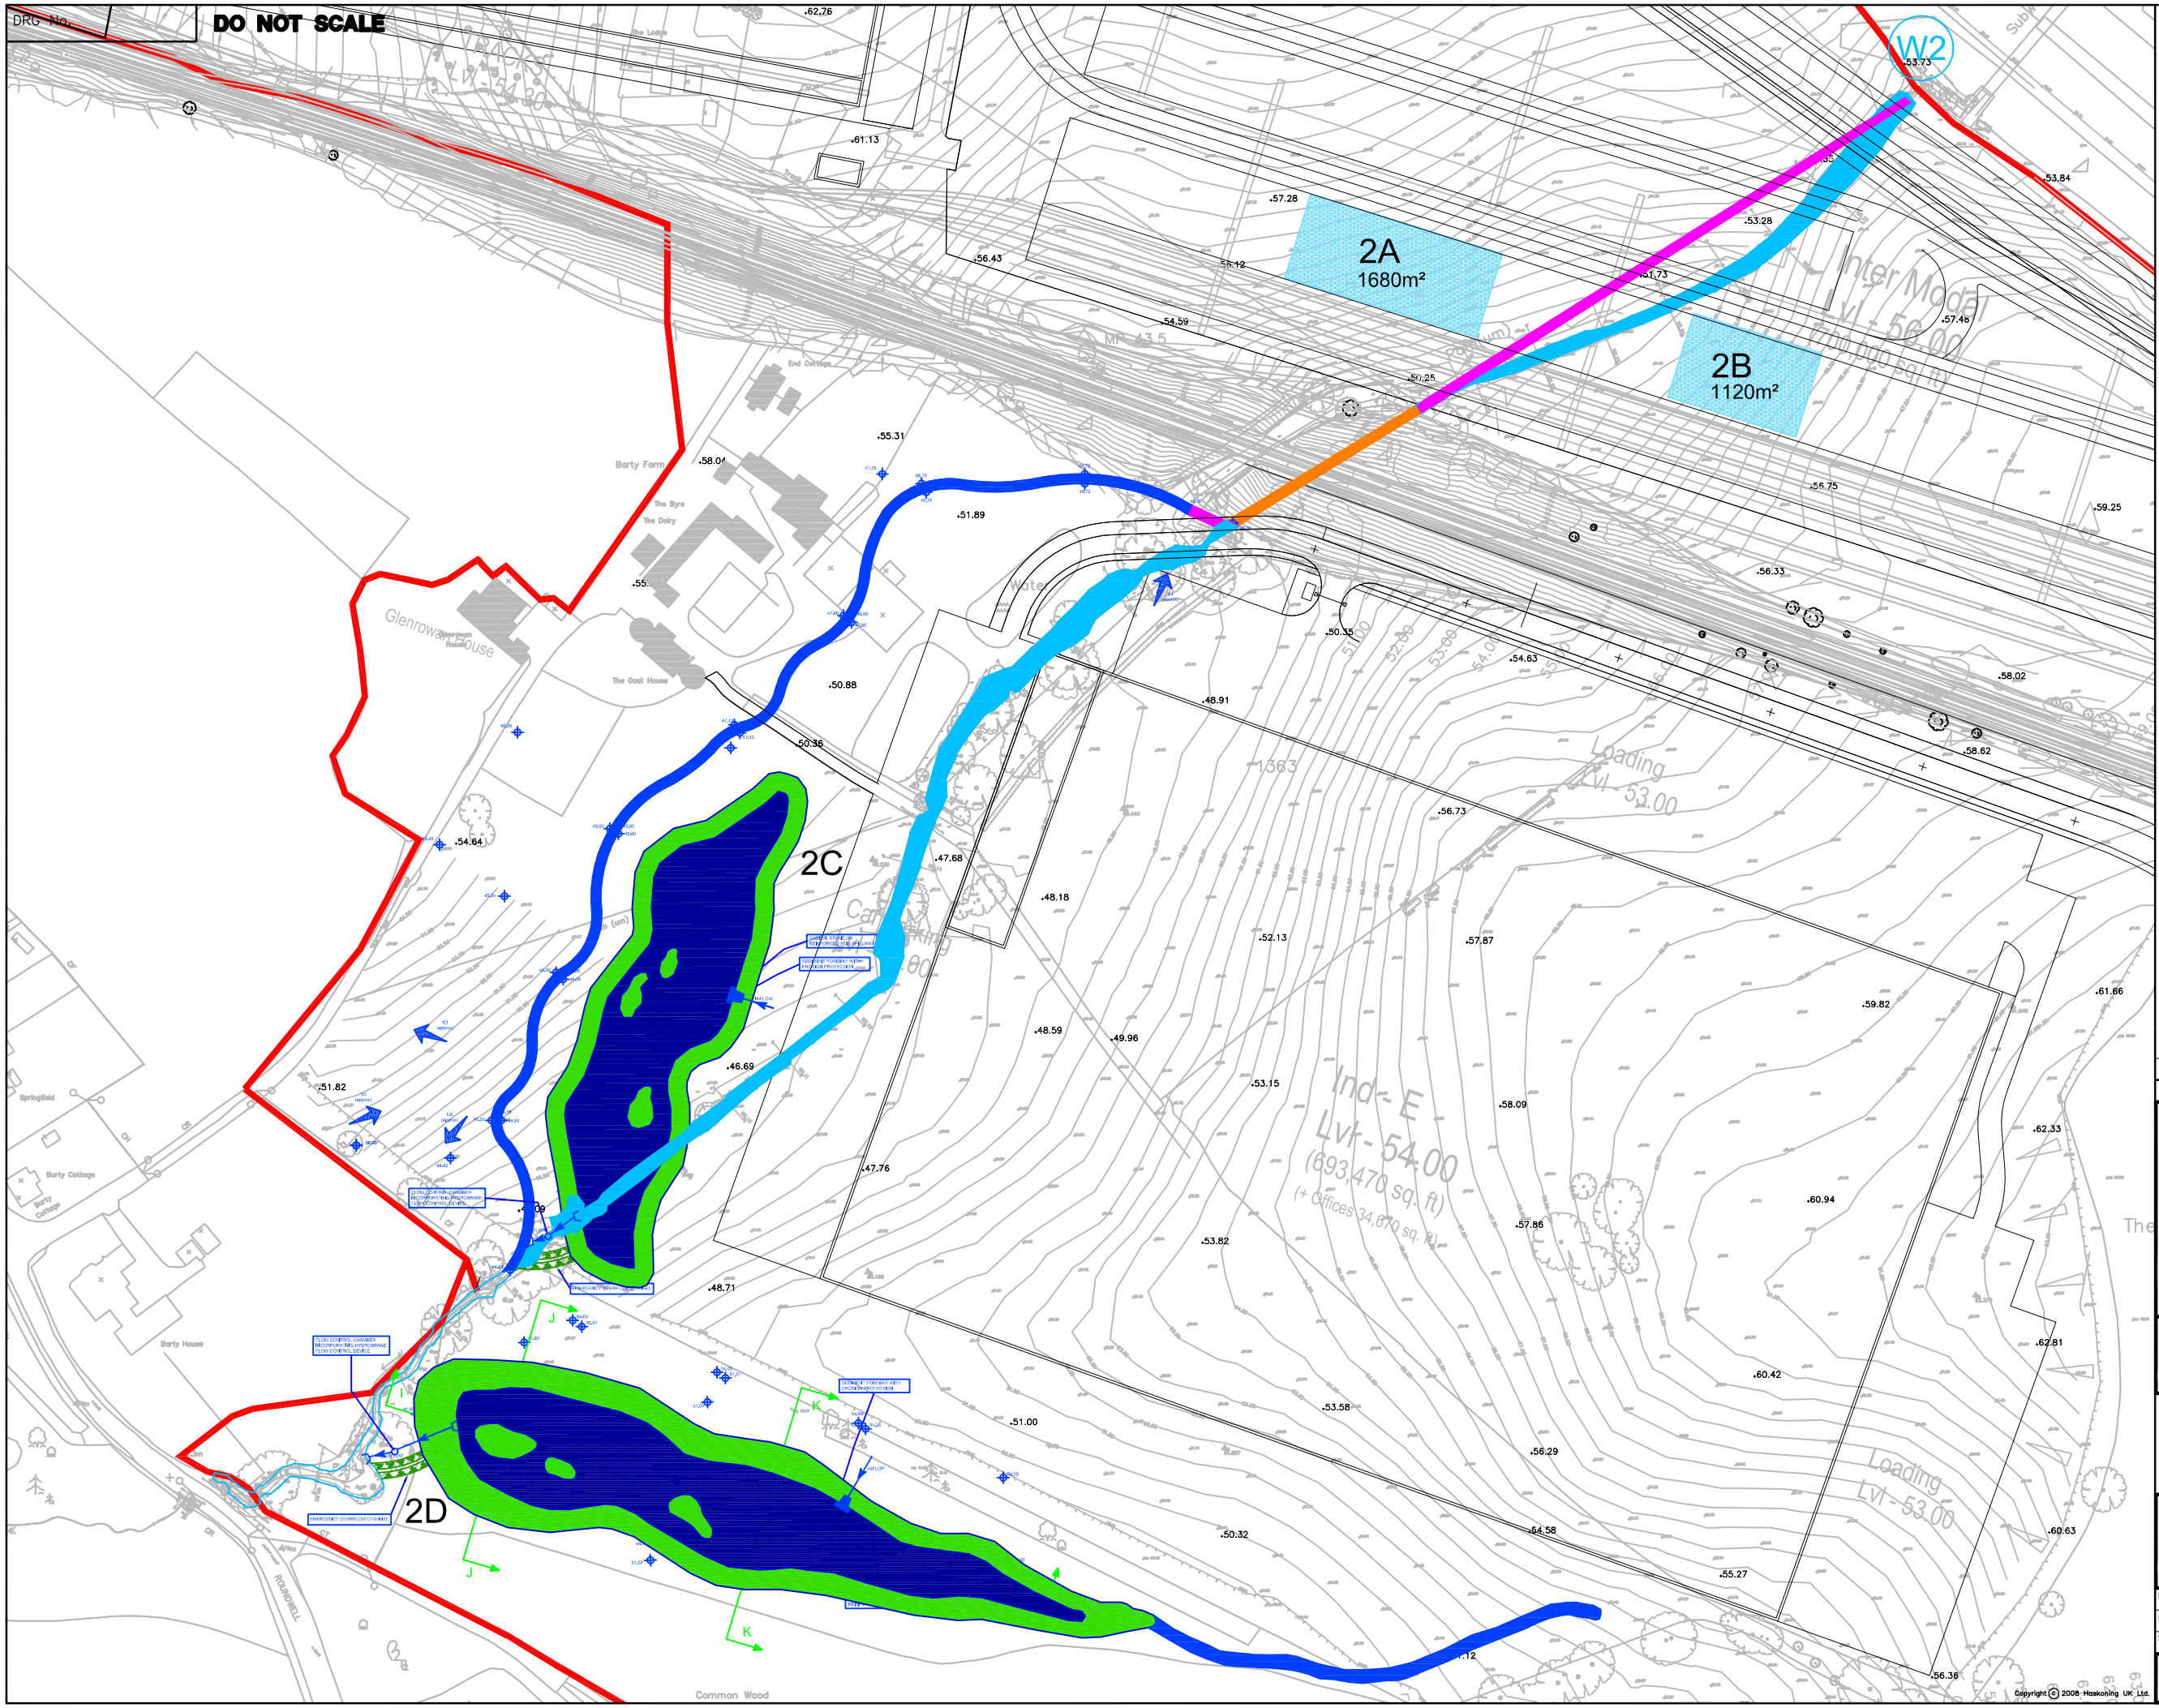
W2
2A
1680m²
2B
1120m²
2C
2D
Inter Modal
Lvl - 56.00
Ind - E
Lvl - 54.00
(693,470 sq. ft)
(+ Offices 34,670 sq. ft)
Loading
Lvl - 53.00
Loading
Lvl - 53.00
Glenrowan House
Barty Farm
Barty Cottage
Barty House
Springfield
Common Wood
ROUNDHILL
Water
Car Parking
The Byre
The Dairy
The Oast House
End Cottage
Fence Lodge
Track
Footpath
Footpath
Footpath